
SPF 8/17/2026

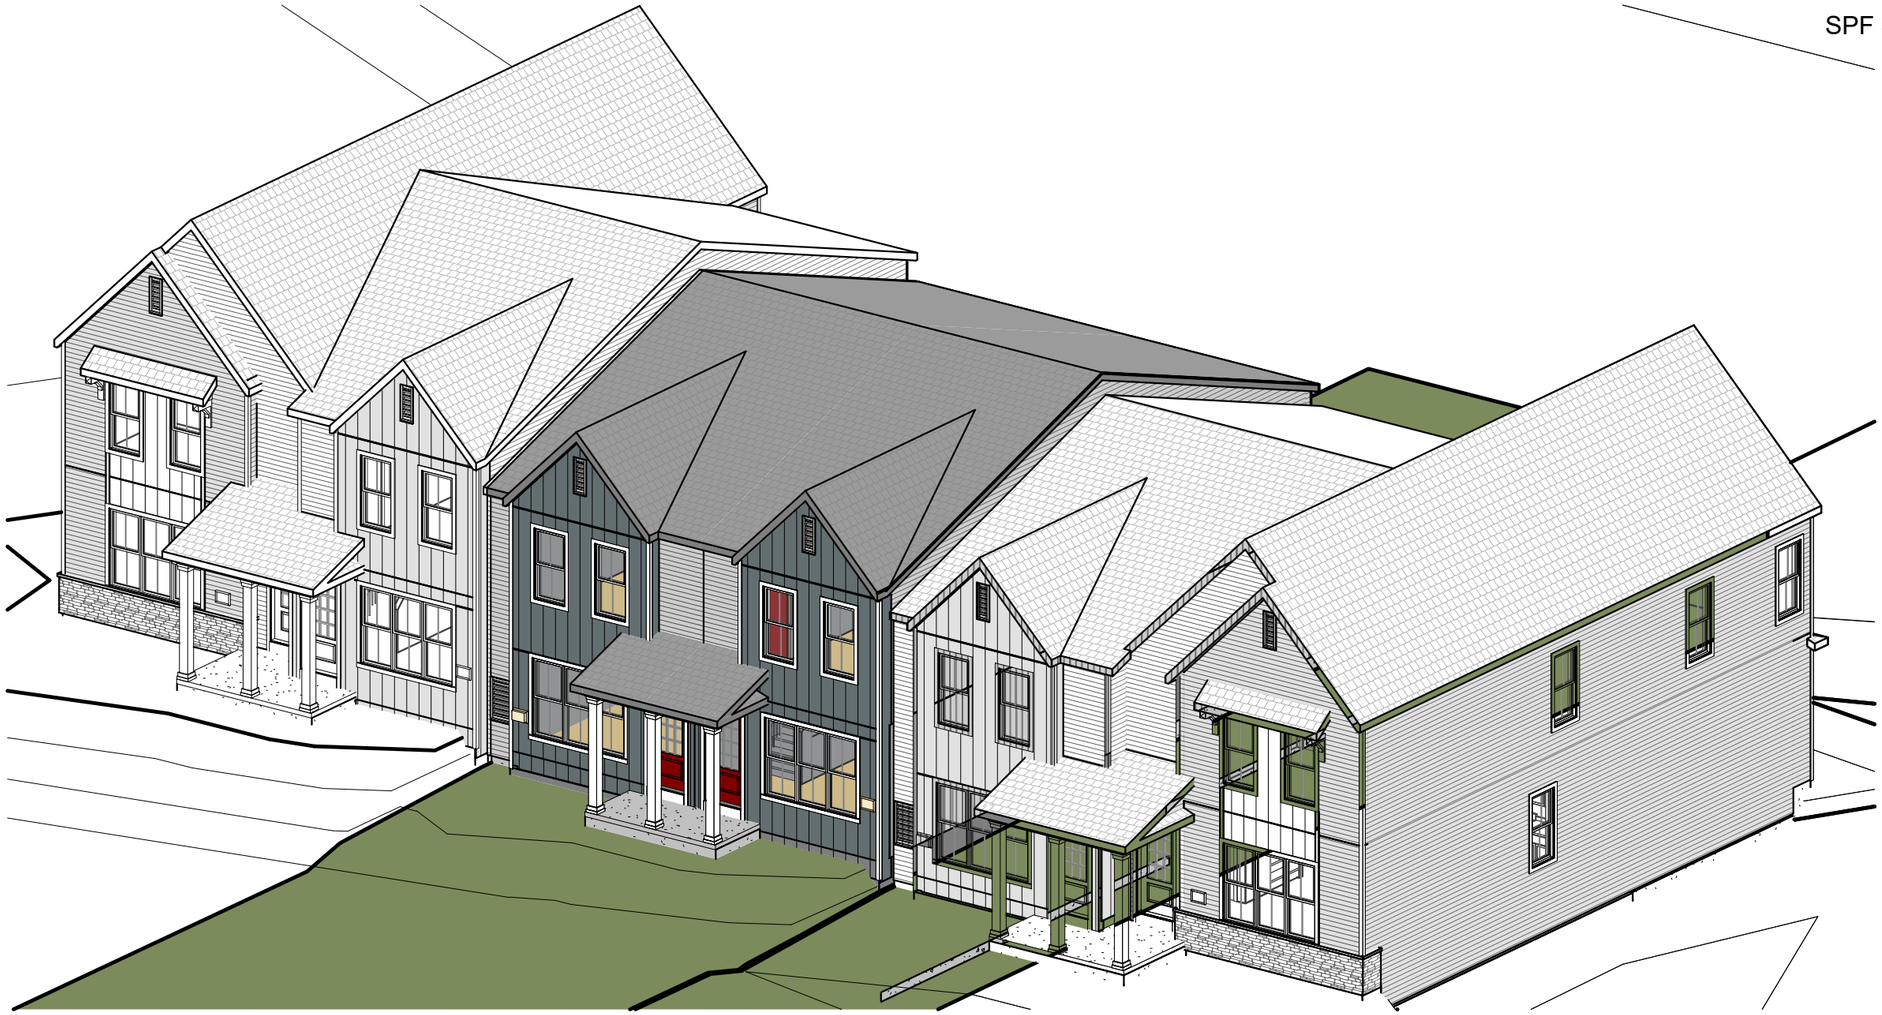

3D_TOWNHOME_TWIN B

Drawing List_TWIN B	
Sheet Number	Sheet Name
B0	3D - Twin B
B0.1	3D Floor Plans - Twin B
B2	Elevations - Twin B
B2.1	Elevations Continued - Twin B
B3	First Floor Plan - Twin B
B4	First Floor Electrical - Twin B
B5	Second Floor Plan - Twin B
B6	Second Floor Electrical - Twin B
B7	Foundation Plan - Twin B
B8	146 HV - Kitchen - Twin B
B9	146 HV - Vanities - Twin B
B10	145 HV - Kitchen - Twin B
B11	145 HV - Vanities - Twin B
B12	First Floor Ijoist - Twin B
B13	Second Floor Ijoist - Twin B
B14	Second Floor Headers - Twin B
B15	First Floor Bracing - Twin B
B16	Second Floor Bracing - Twin B

Detail List
View Name
1 Hour Rated Demising Wall Detail
6" Post Bracket Placement Detail
Craftsman Bracket Detail
DEMISING WALL - BASE DETAIL
DEMISING WALL - FLOOR DETAIL
ENLARGED DETAILS
Half Wall at Stairs
Stairs at Foundation Wall
TOWNHOUSE_UNOCCUPIED CHASE WALL SECTION
Twin home gas and electric service standards
Unit Separation Wall

Custom Designed For: MOVE-IN READY - TOWNHOME
Homesite / Neighborhood: 148-143 HILL VALLEY - TOWNHOME
Address: 8457/8459, 8461/8463, 8465/8467 ENCHANTMENT ROAD MADISON WI, 53719
Customer Approval:

©Copyright 2008 Vendian Management Solutions LLC Protected Under Architectural Works Copyright Protection Act of 1990.

VERIDIAN HOMES
6801 South Towne Drive
Madison, WI 53713
Phone 608.226.3100
Fax 608.226.0600


Do Not Scale Note: All dimensions are stud to stud
Actual floor plans & exterior styles may differ from these shown based on modifications, options & improvements to the plans by the builder. Room dimensions, features & actual square footage vary by exterior style and options.

Model: ATTACHED SINGLE FAMILY - TWIN B
Elevation: FARMHOUSE
Drawn By: DAN K. Date: 07/01/2026


Print Date: 8/17/2026 10:33:18 PM

Drawing No.: B0

SPF 8/17/2026

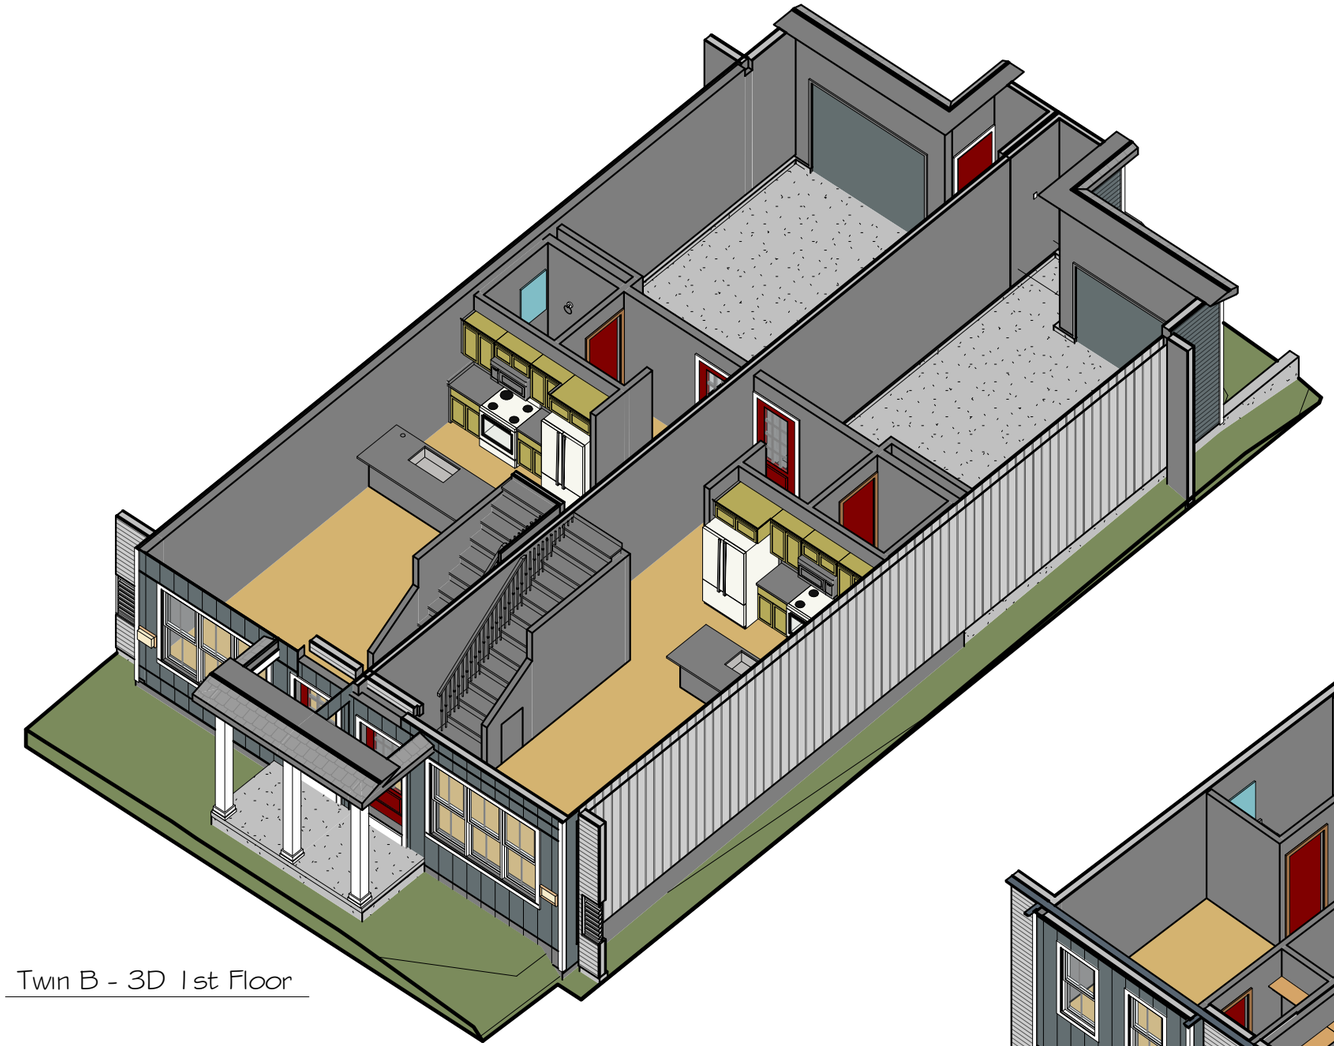

Twin B - 3D 1st Floor

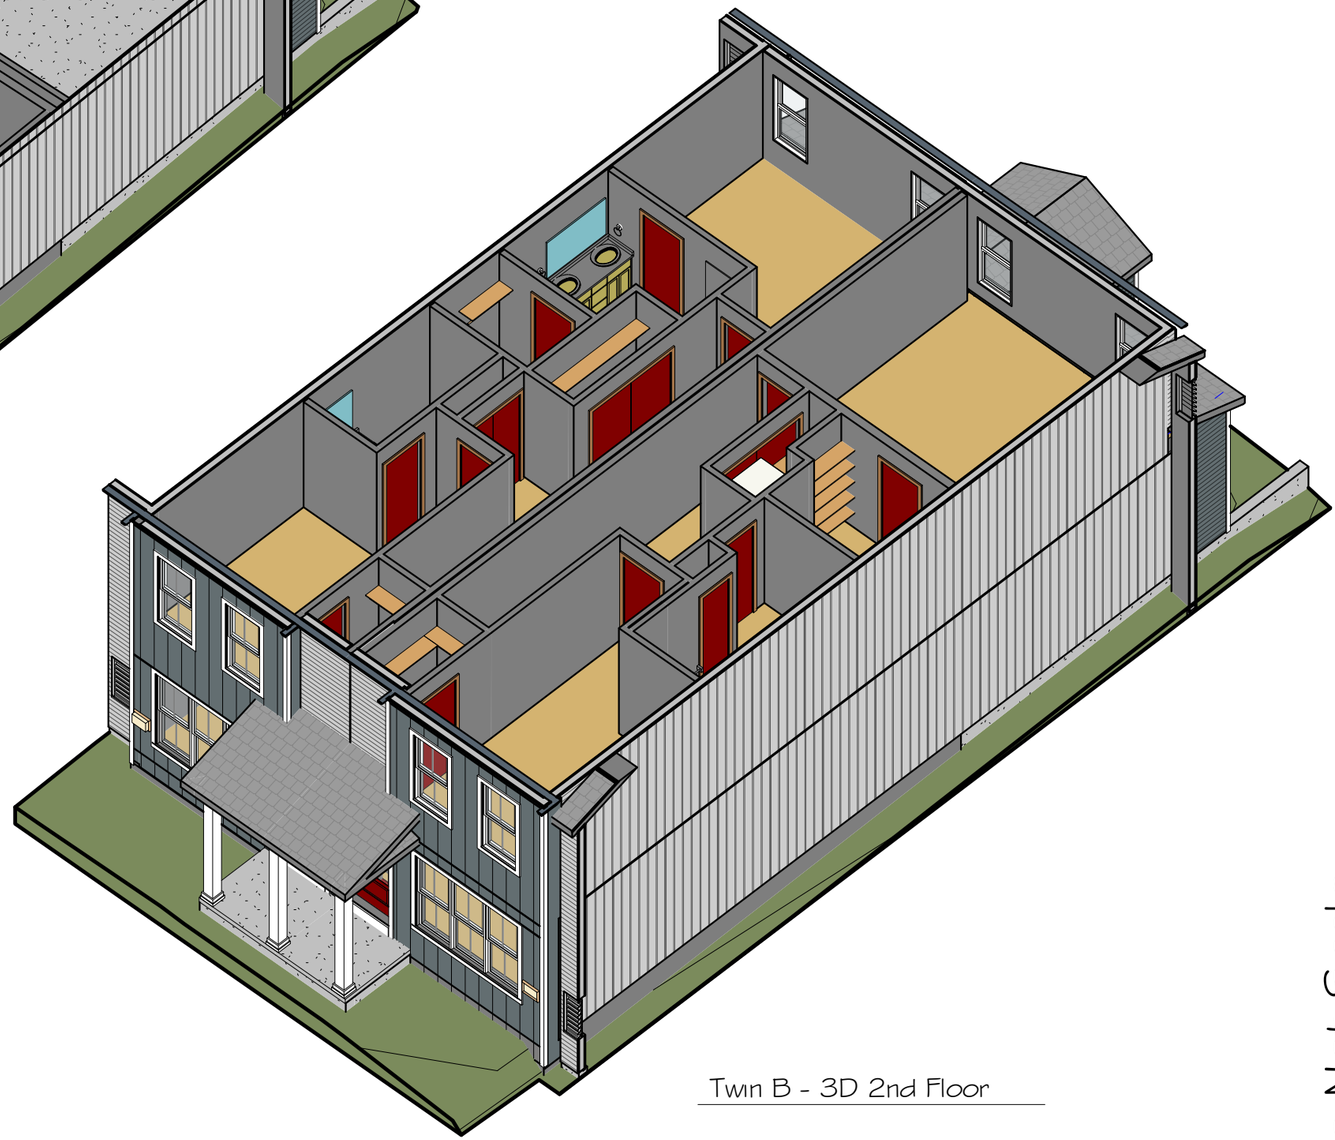

Twin B - 3D 2nd Floor

Custom Designed For: MOVE-IN READY - TOWNHOME
Homesite / Neighborhood: 148-143 HILL VALLEY - TOWNHOME

Address: 8457/8459, 8461/8463, 8465/8467 ENCHANTMENT ROAD
MADISON WI, 53719

Customer Approval:

©Copyright 2008 Vendian Management Solutions LLC Protected Under Architectural Works Copyright Protection Act of 1990.

VERIDIAN HOMES
6801 South Towne Drive
Madison, WI 53713
Phone 608.226.3100
Fax 608.226.0600


Model: ATTACHED SINGLE FAMILY - TWIN B
Elevation: FARMHOUSE
Drawn By: DAN K. Date: 07/01/2026

Print Date:
8/17/2026
10:33:30 PM

Drawing No.:
B0.1

Do Not Scale Note: All dimensions are stud to stud
Actual floor plans & exterior styles may differ from these shown based on modifications, options & improvements to the plans by the builder.
Room dimensions, features & actual square footage vary by exterior style and options

Area Schedule (146-145 HV Twin B Farmhouse)	
Name	Area
145 HV First Floor Twin B	436 SF
145 HV Second Floor Twin B	676 SF
146 HV First Floor Twin B	436 SF
146 HV Second Floor Twin B	676 SF
	2224 SF

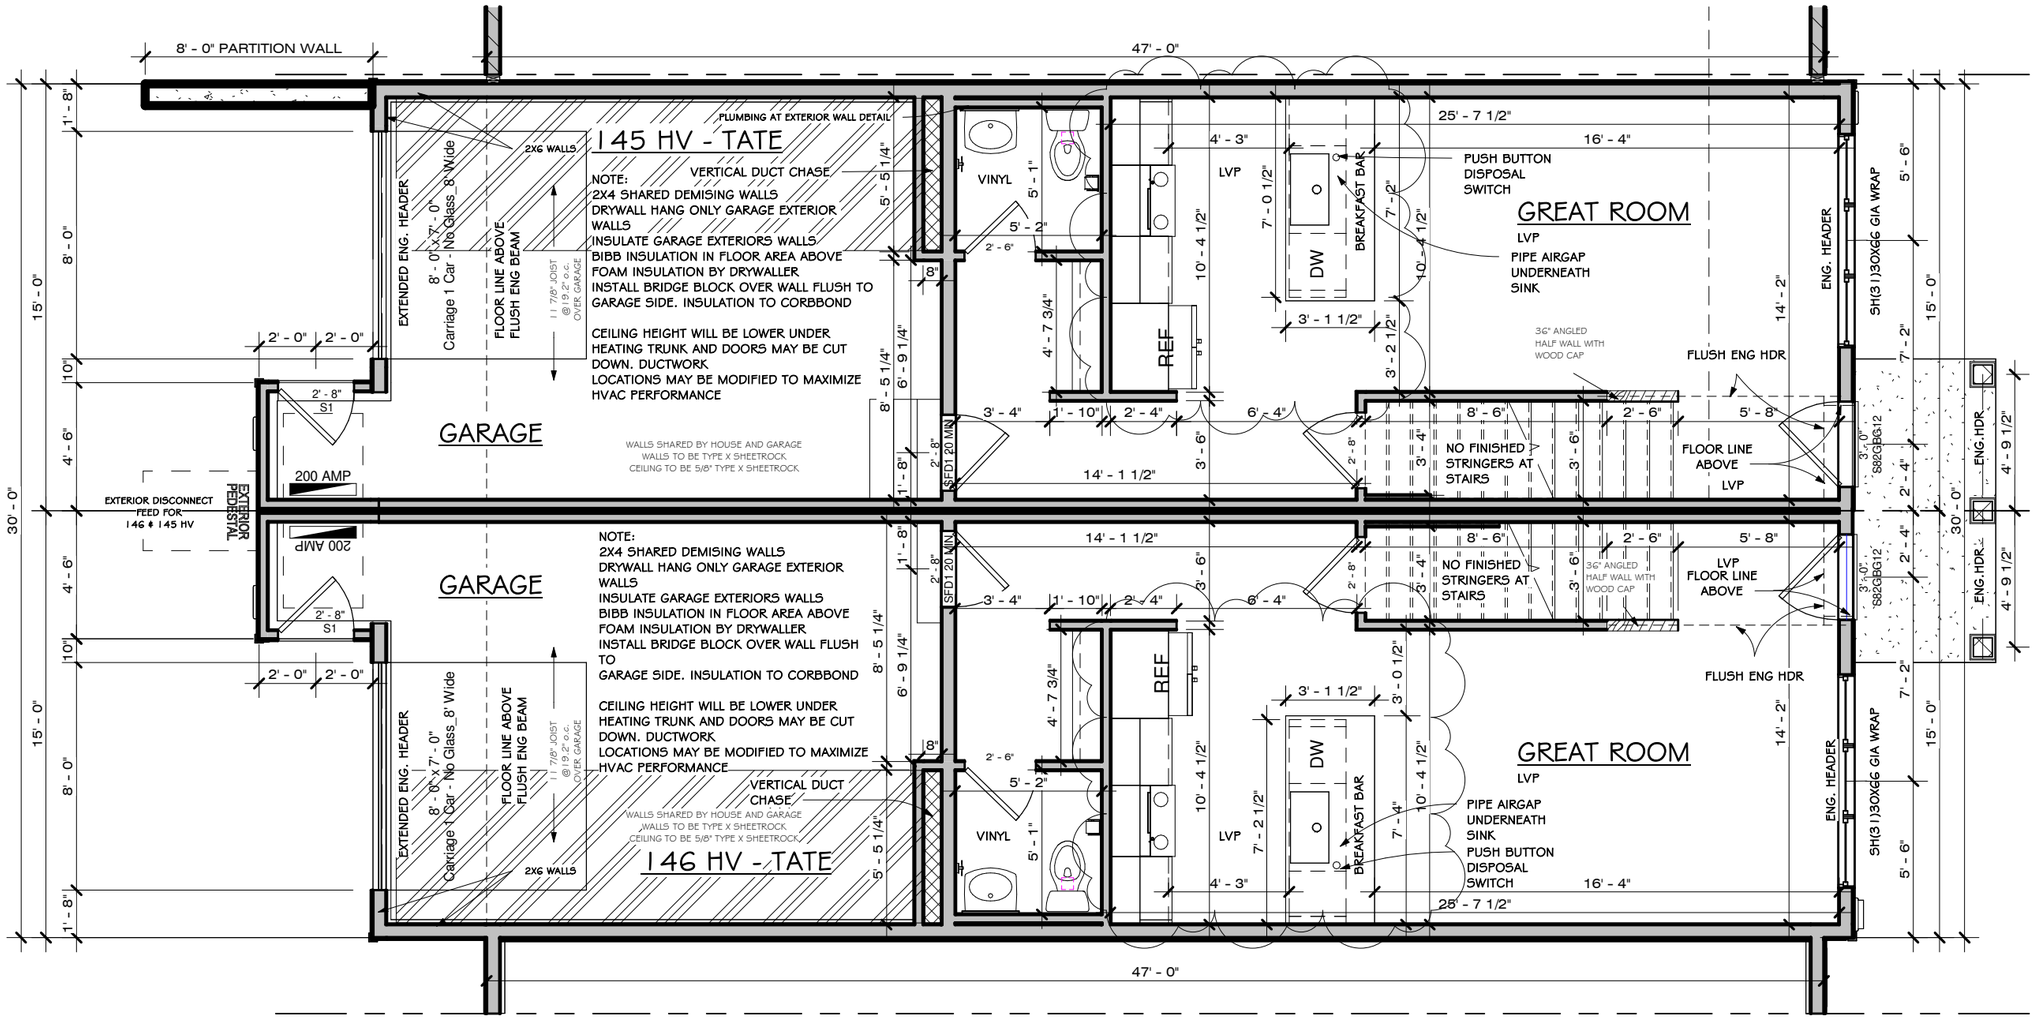

First Floor - TOWNHOUSE

3/16" = 1'-0"

Do Not Scale Note: All dimensions are stud to stud

Actual floor plans & exterior styles may differ from these shown based on modifications, options & improvements to the plans by the builder. Room dimensions, features & actual square footage vary by exterior style and options

Custom Designed For: MOVE-IN READY - TOWNHOME
Homesite / Neighborhood: 148-143 HILL VALLEY - TOWNHOME

Address: 8457/8459, 8461/8463, 8465/8467 ENCHANTMENT ROAD MADISON WI, 53719

Customer Approval: SPF Sep 09 2026

©Copyright 2008 Veridian Management Solutions LLC Protected Under Architectural Works Copyright Protection Act of 1990.

VERIDIAN HOMES
6801 South Towne Drive
Madison, WI 53713
Phone 608.226.3100
Fax 608.226.0600

Model: ATTACHED SINGLE FAMILY - TWIN B


Elevation: FARMHOUSE

Drawn By: DAN K. Date: 07/01/2026

Print Date: 9/9/2026 5:00:07 PM

Drawing No.: B3

Area Schedule (146-145 HV Twin B Farmhouse)	
Name	Area
145 HV First Floor Twin B	436 SF
145 HV Second Floor Twin B	676 SF
146 HV First Floor Twin B	436 SF
146 HV Second Floor Twin B	676 SF
	2224 SF

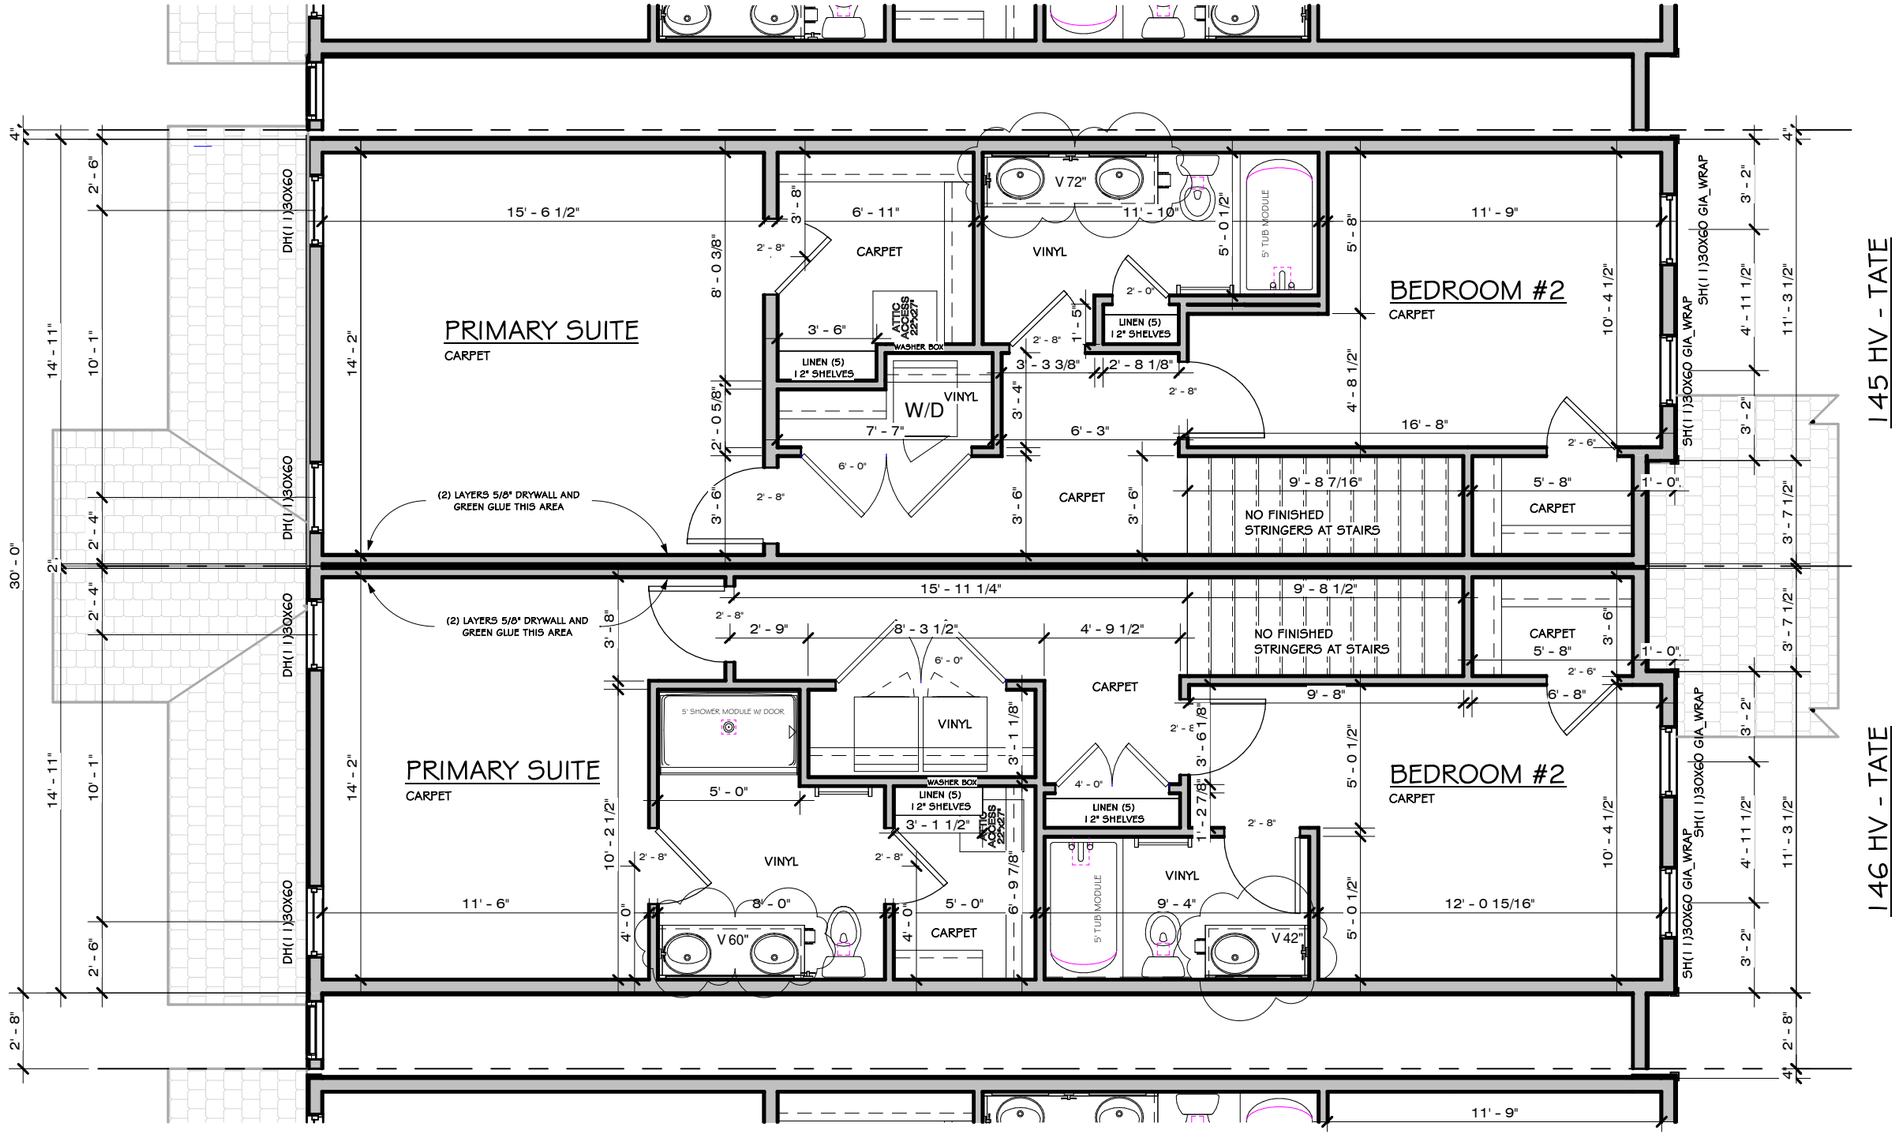

Second Floor - TOWNHOUSE

3/16" = 1'-0"

Do Not Scale Note: All dimensions are stud to stud

Actual floor plans & exterior styles may differ from these shown based on modifications, options & improvements to the plans by the builder. Room dimensions, features & actual square footage vary by exterior style and options.

Custom Designed For: MOVE-IN READY - TOWNHOME

Homesite / Neighborhood: 148-143 HILL VALLEY - TOWNHOME

Address: 8457/8459, 8461/8463, 8465/8467 ENCHANTMENT ROAD MADISON WI, 53719

Customer Approval:

SPF Sep 09 2026

©Copyright 2008 Veridian Management Solutions LLC Protected Under Architectural Works Copyright Protection Act of 1990.

VERIDIAN HOMES
6801 South Towne Drive
Madison, WI 53713
Phone 608.226.3100
Fax 608.226.0600

Model: ATTACHED SINGLE FAMILY - TWIN B

Elevation: FARMHOUSE

Drawn By: DAN K. Date: 07/01/2026

Print Date: 9/9/2026 5:00:09 PM

Drawing No.: B5