
SPF 8/17/2026

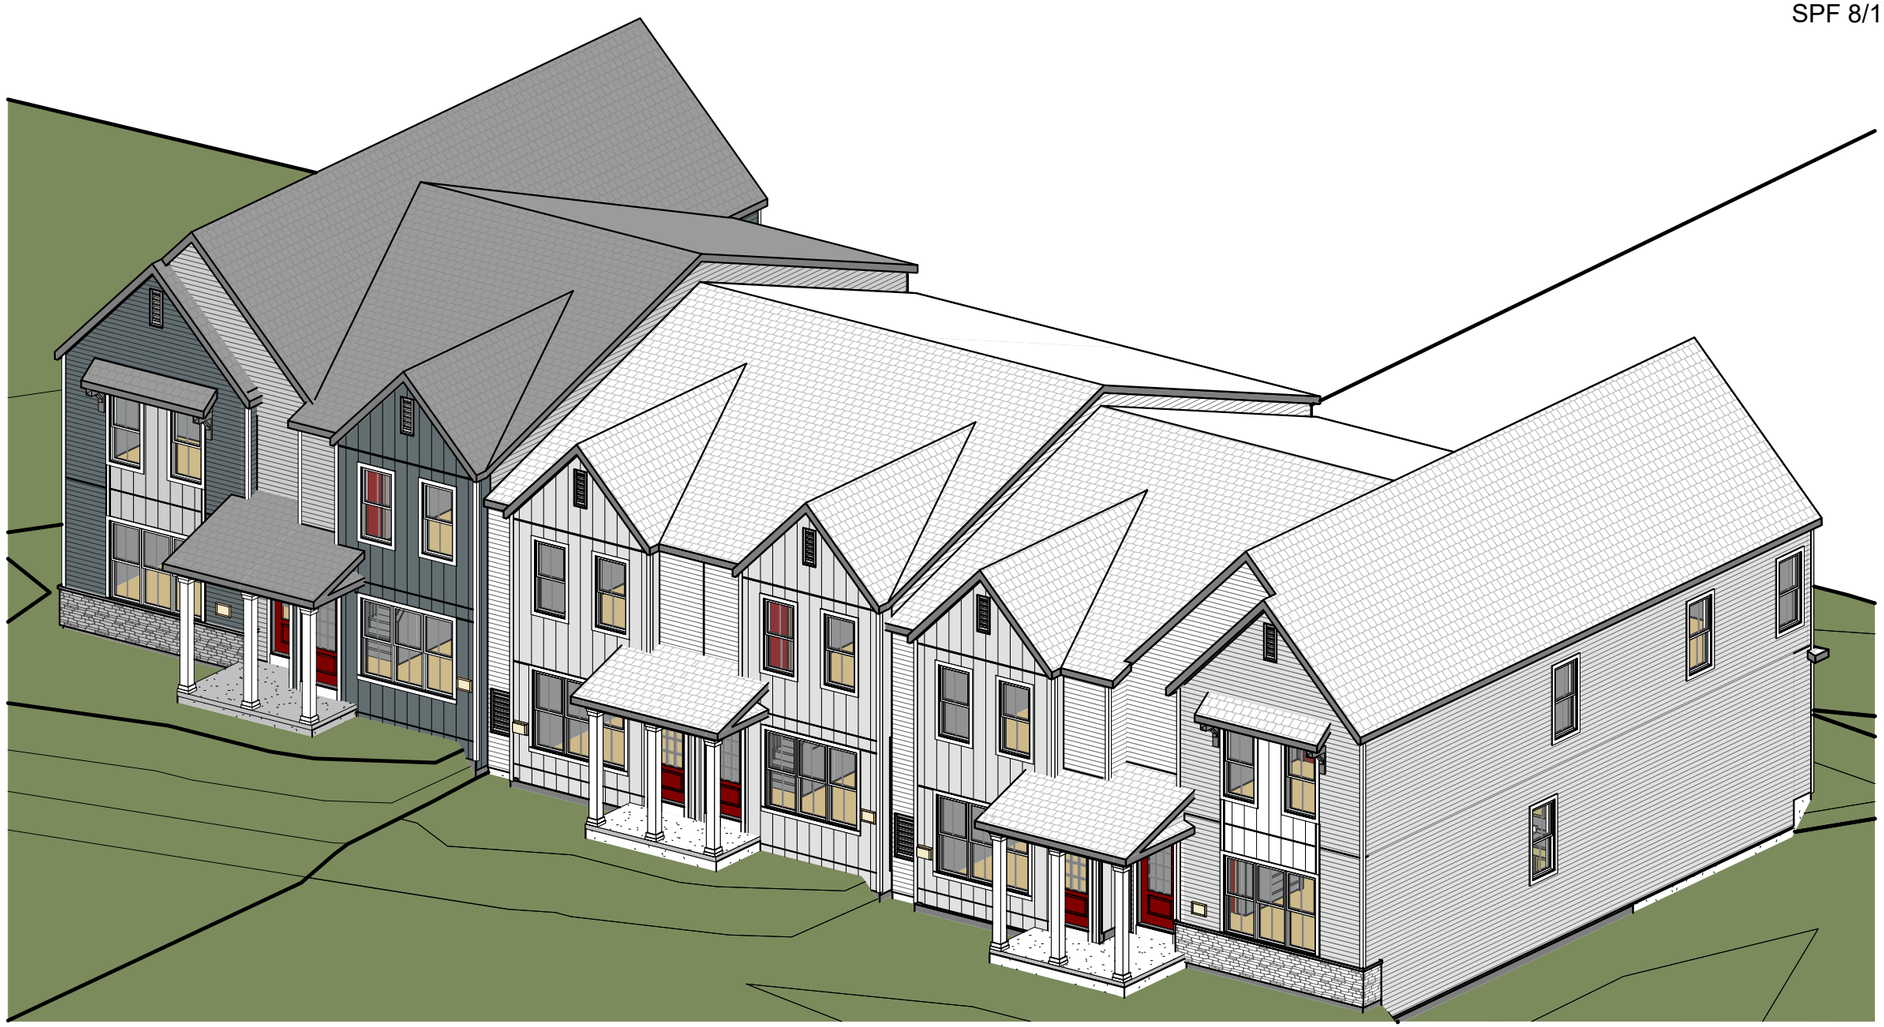

3D_TOWNHOME_TWIN A

Drawing List_TWIN A	
Sheet Number	Sheet Name
A0	3D - Twin A
A0.1	3D Floor Plans - Twin A
A2	Elevations - Twin A
A2.1	Elevation Continued - Twin A
A3	First Floor Plan - Twin A
A4	First Floor Electrical - Twin A
A5	Second Floor Plan - Twin A
A6	Second Floor Electrical - Twin A
A7	Foundation Plan - Twin A
A8	148 HV - Kitchen - Twin A
A9	148 HV - Vanities - Twin A
A10	147 HV - Kitchen - Twin A
A11	147 HV - Vanities Twin A
A12	First Floor Ijoist - Twin A
A13	Second Floor Ijoist - Twin A
A14	Second Floor Headers - Twin A
A15	First Floor Bracing - Twin A
A16	Second Floor Bracing - Twin A

Detail List
View Name
1 Hour Rated Demising Wall Detail
6" Post Bracket Placement Detail
Craftsman Bracket Detail
DEMISING WALL - BASE DETAIL
DEMISING WALL - FLOOR DETAIL
ENLARGED DETAILS
Half Wall at Stairs
Stairs at Foundation Wall
TOWNHOUSE_UNOCCUPIED CHASE WALL SECTION
Twin home gas and electric service standards
Unit Separation Wall

Custom Designed For: MOVE-IN READY - TOWNHOME
Homesite / Neighborhood: 148-143 HILL VALLEY - TOWNHOME
Address: 8457/8459, 8461/8463, 8465/8467 ENCHANTMENT ROAD MADISON WI, 53719
Customer Approval:

©Copyright 2008 Veridian Management Solutions LLC Protected Under Architectural Works Copyright Protection Act of 1990.

VERIDIAN HOMES
6801 South Towne Drive
Madison, WI 53713
Phone 608.226.3100
Fax 608.226.0600


Do Not Scale Note: All dimensions are stud to stud
Actual floor plans & exterior styles may differ from these shown based on modifications, options & improvements to the plans by the builder.
Room dimensions, features & actual square footage vary by exterior style and options.

Model: ATTACHED SINGLE FAMILY - TWIN A
Elevation: FARMHOUSE
Drawn By: DAN K. Date: 07/01/2026


Print Date: 8/17/2026 10:23:39 PM

Drawing No.: A0

SPF 8/17/2026

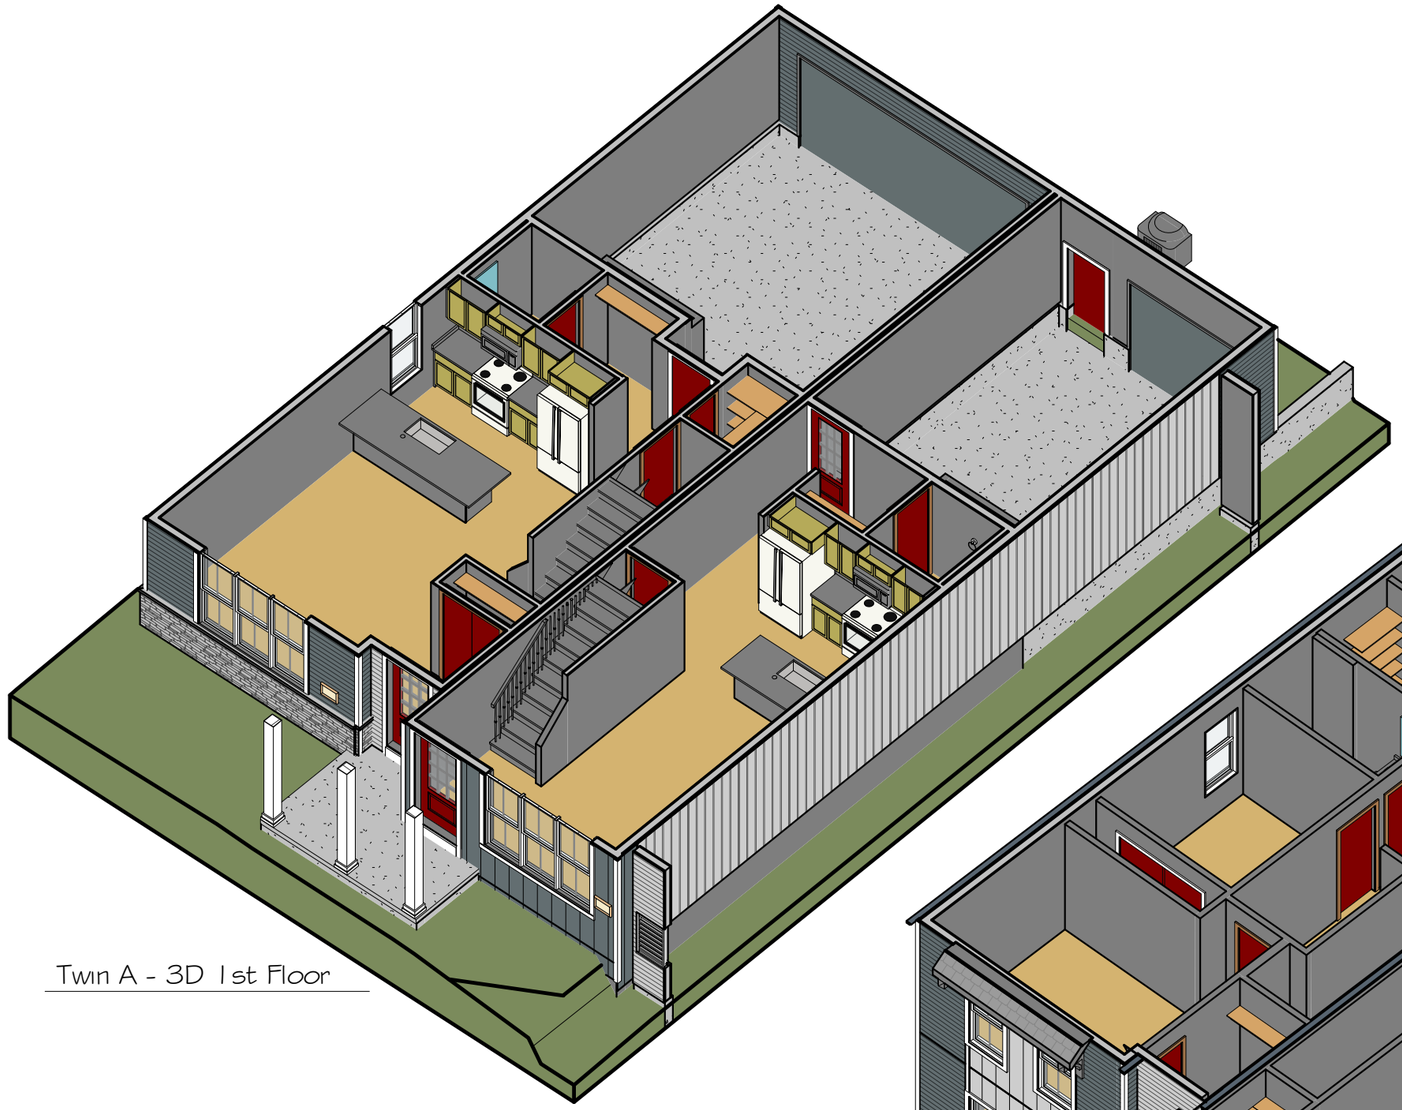

Twin A - 3D 1st Floor

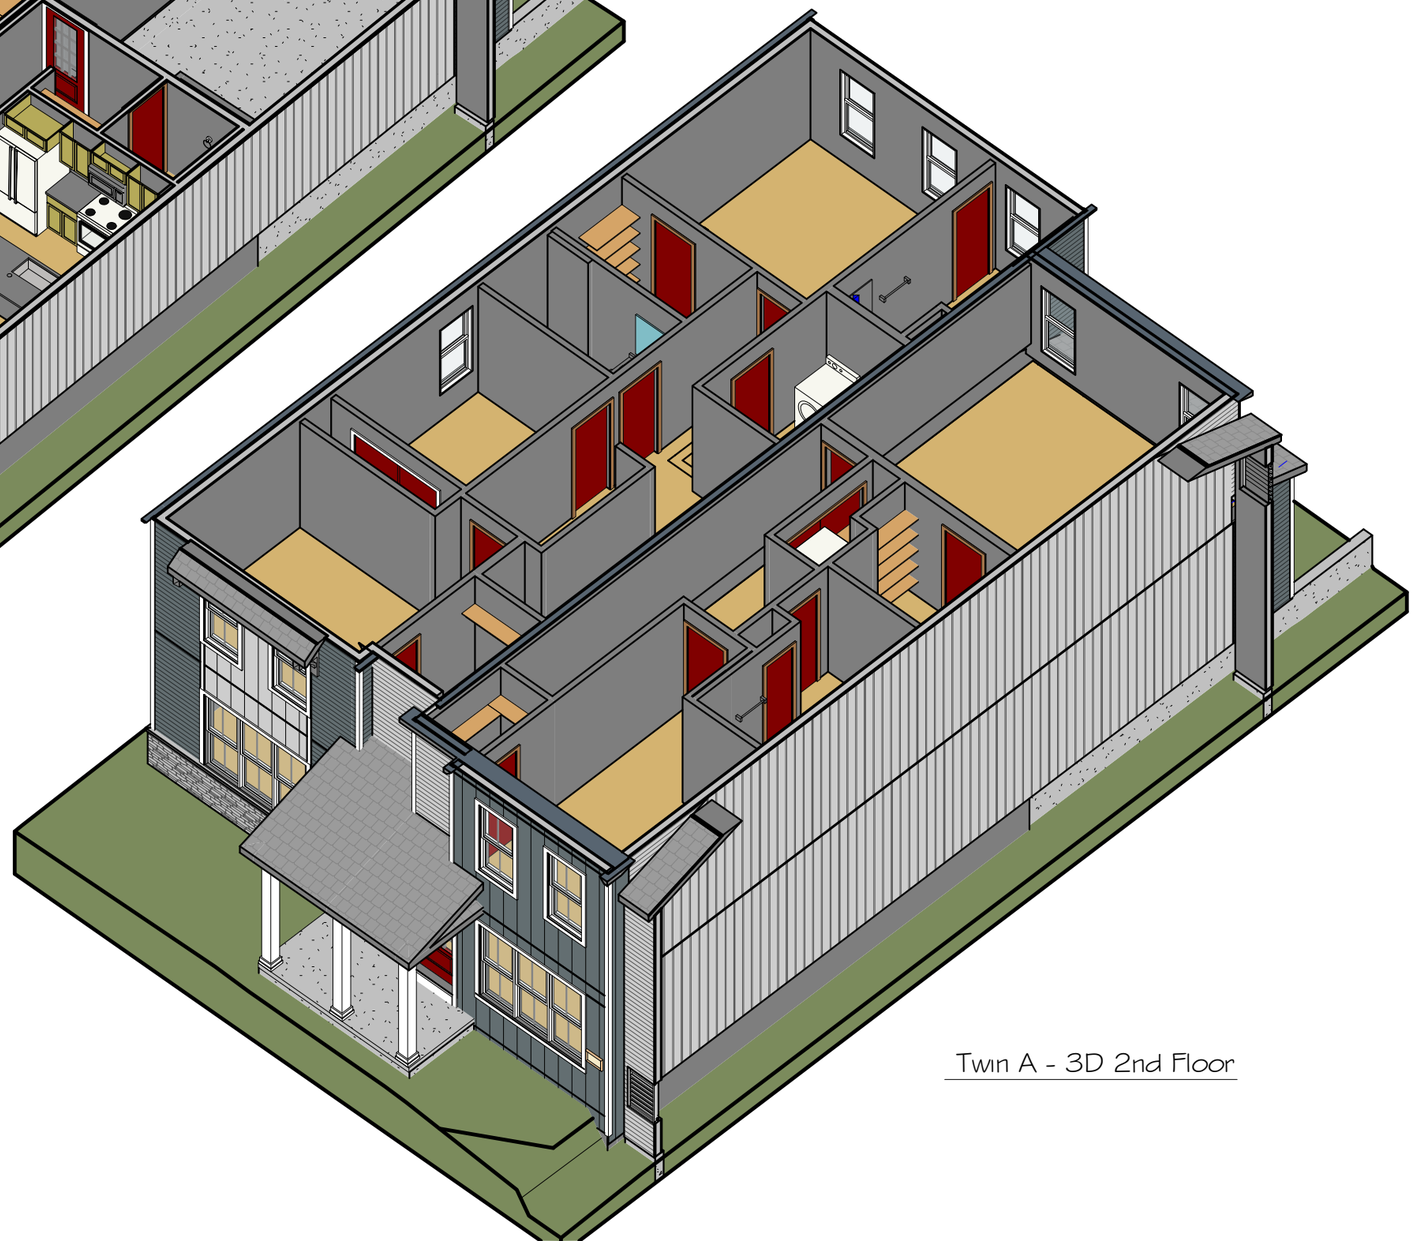

Twin A - 3D 2nd Floor

Do Not Scale Note: All dimensions are stud to stud
Actual floor plans & exterior styles may differ from these shown based on modifications, options & improvements to the plans by the builder. Room dimensions, features & actual square footage vary by exterior style and options.

Custom Designed For: MOVE-IN READY - TOWNHOME
Homesite / Neighborhood: 148-143 HILL VALLEY - TOWNHOME

Address: 8457/8459, 8461/8463, 8465/8467 ENCHANTMENT ROAD
MADISON WI, 53719

Customer Approval:

©Copyright 2008 Veridian Management Solutions LLC Protected Under Architectural Works Copyright Protection Act of 1990.


VERIDIAN HOMES
6801 South Towne Drive
Madison, WI 53713
Phone 608.226.3100
Fax 608.226.0600

Model: ATTACHED SINGLE FAMILY - TWIN A
Elevation: FARMHOUSE
Drawn By: DAN K. Date: 07/01/2026

Print Date:
8/17/2026
10:23:52 PM

Drawing No.:
A0.1

Area Schedule (148-147 HV Twin A Farmhouse)	
Name	Area
147 HV First Floor Twin A	436 SF
147 HV Second Floor Twin A	675 SF
148 HV First Floor Twin A	522 SF
148 HV Second Floor Twin A	947 SF
	2581 SF

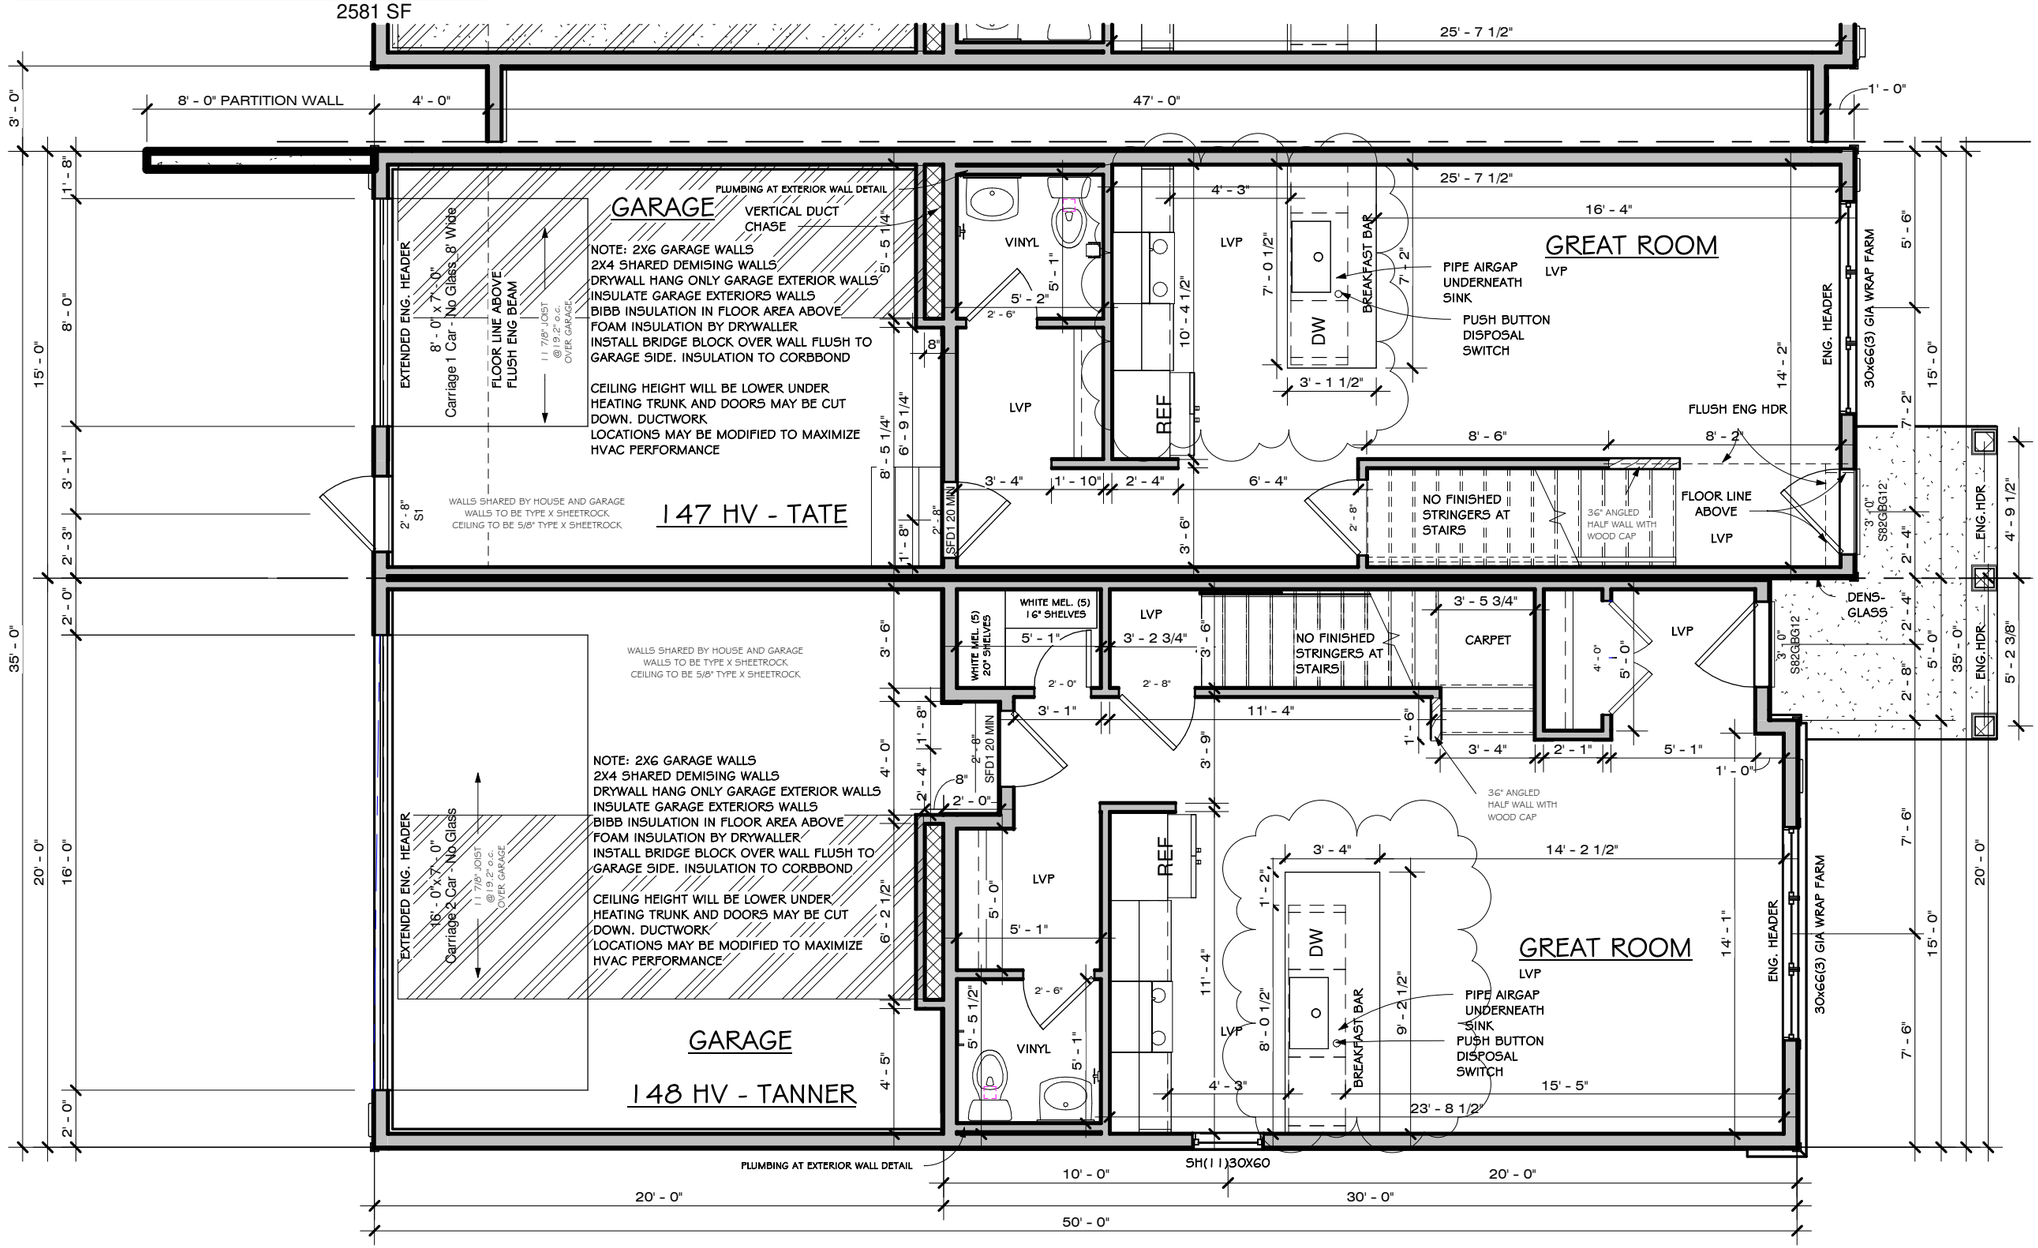

First Floor - TOWNHOUSE

3/16" = 1'-0"

Custom Designed For: MOVE-IN READY - TOWNHOME
Homesite / Neighborhood: 148-143 HILL VALLEY - TOWNHOME

Address: 8457/8459, 8461/8463, 8465/8467 ENCHANTMENT ROAD MADISON WI, 53719

Customer Approval:

SPF Sep 09 2026

©Copyright 2008 Veridian Management Solutions LLC Protected Under Architectural Works Copyright Protection Act of 1990.

VERIDIAN HOMES
6801 South Towne Drive
Madison, WI 53713
Phone 608.226.3100
Fax 608.226.0600

Model: ATTACHED SINGLE FAMILY - TWIN A

Elevation: FARMHOUSE

Drawn By: DAN K. Date: 07/01/2026


Print Date: 9/9/2026 4:38:55 PM

Drawing No.: A3

Do Not Scale Note: All dimensions are stud to stud

Actual floor plans & exterior styles may differ from these shown based on modifications, options & improvements to the plans by the builder. Room dimensions, features & actual square footage vary by exterior style and options.

Area Schedule (148-147 HV Twin A Farmhouse)	
Name	Area
147 HV First Floor Twin A	436 SF
147 HV Second Floor Twin A	675 SF
148 HV First Floor Twin A	522 SF
148 HV Second Floor Twin A	947 SF
	2581 SF

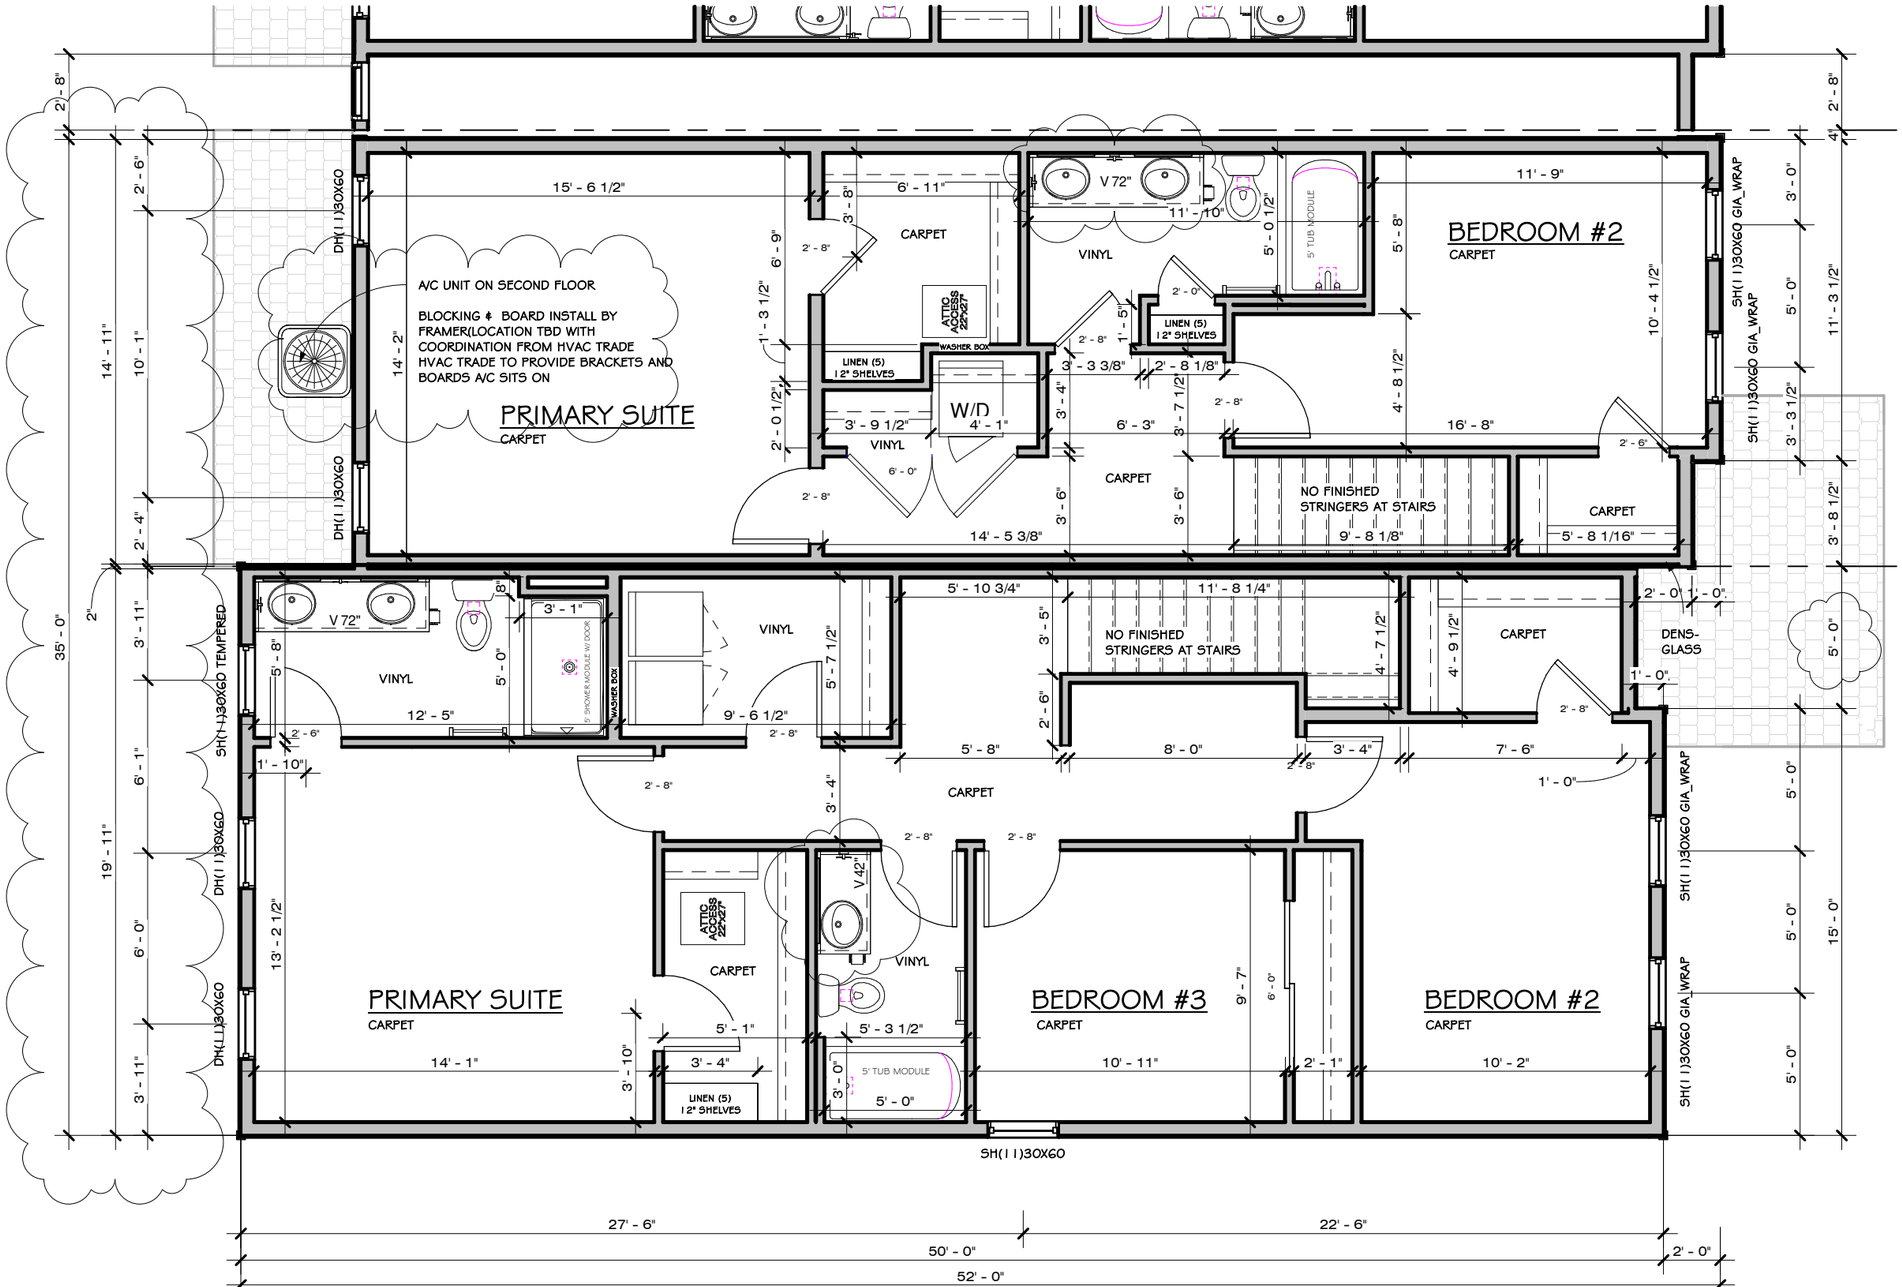

Do Not Scale Note: All dimensions are stud to stud

Actual floor plans & exterior styles may differ from these shown based on modifications, options & improvements to the plans by the builder. Room dimensions, features & actual square footage vary by exterior style and options.

Custom Designed For: MOVE-IN READY - TOWNHOME
Homesite / Neighborhood: 148-143 HILL VALLEY - TOWNHOME

Address: 8457/8459, 8461/8463, 8465/8467 ENCHANTMENT ROAD MADISON WI, 53719

Customer Approval:

SPF Sep 09 2026

©Copyright 2008 Veridian Management Solutions LLC Protected Under Architectural Works Copyright Protection Act of 1990.

VERIDIAN HOMES
6801 South Towne Drive
Madison, WI 53713
Phone 608.226.3100
Fax 608.226.0600

Model: ATTACHED SINGLE FAMILY - TWIN A

Elevation: FARMHOUSE

Drawn By: DAN K. Date: 07/01/2026

Print Date: 9/9/2026 4:38:56 PM

Drawing No.: A5